




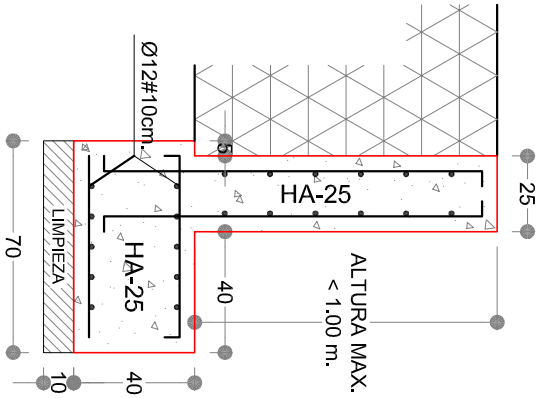


ST-1

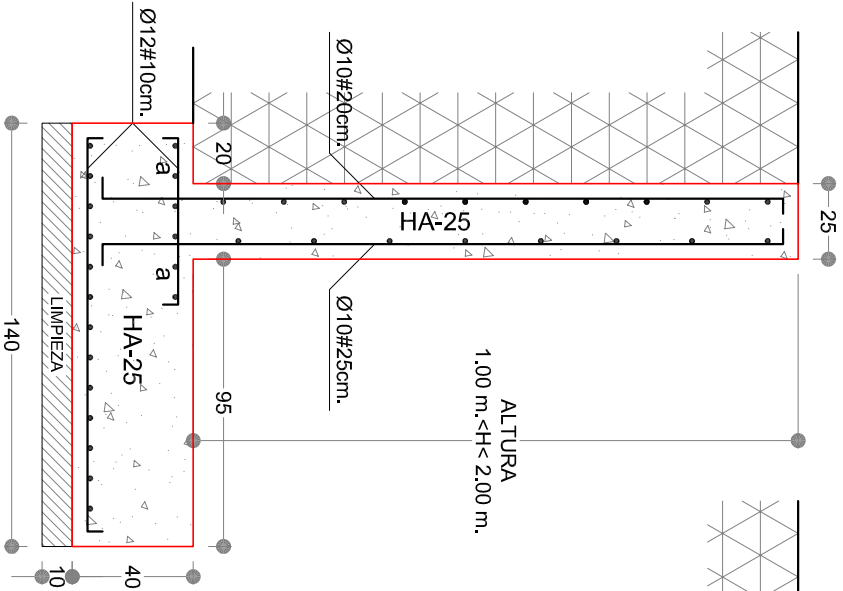


ST-2

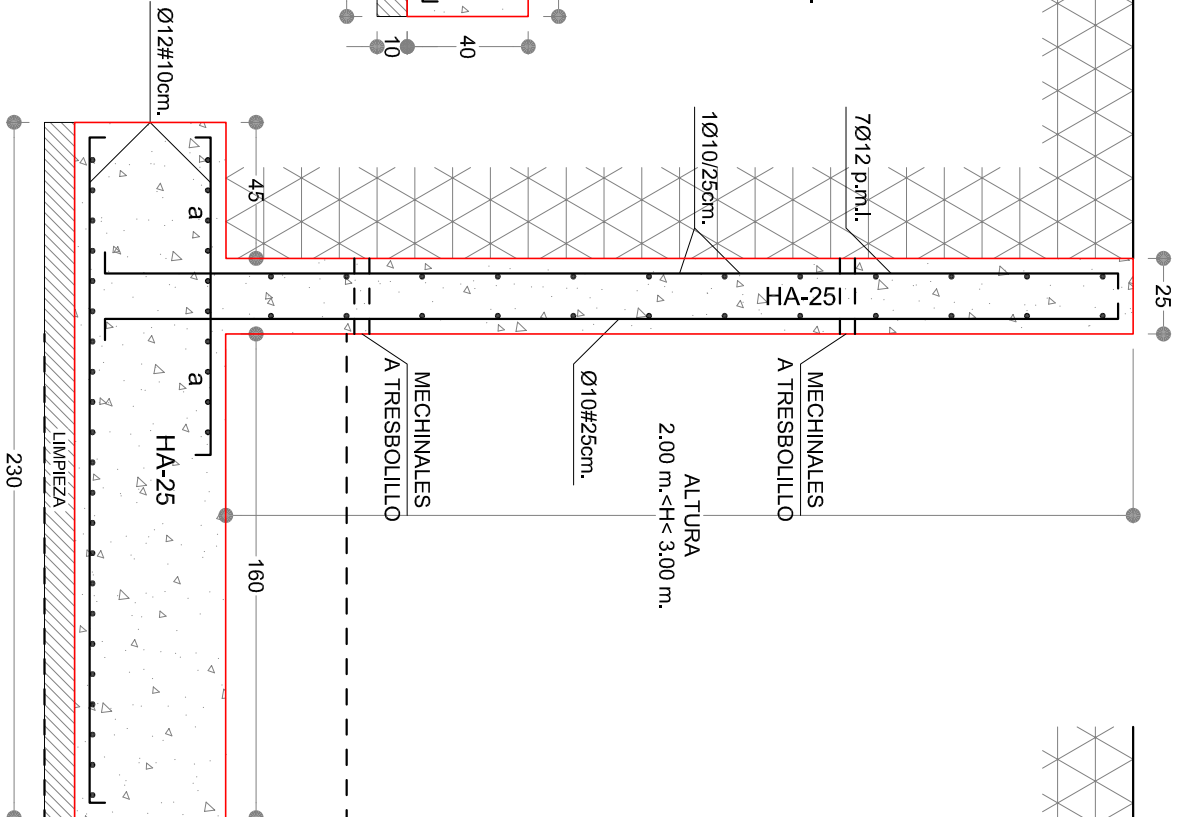

ST-3

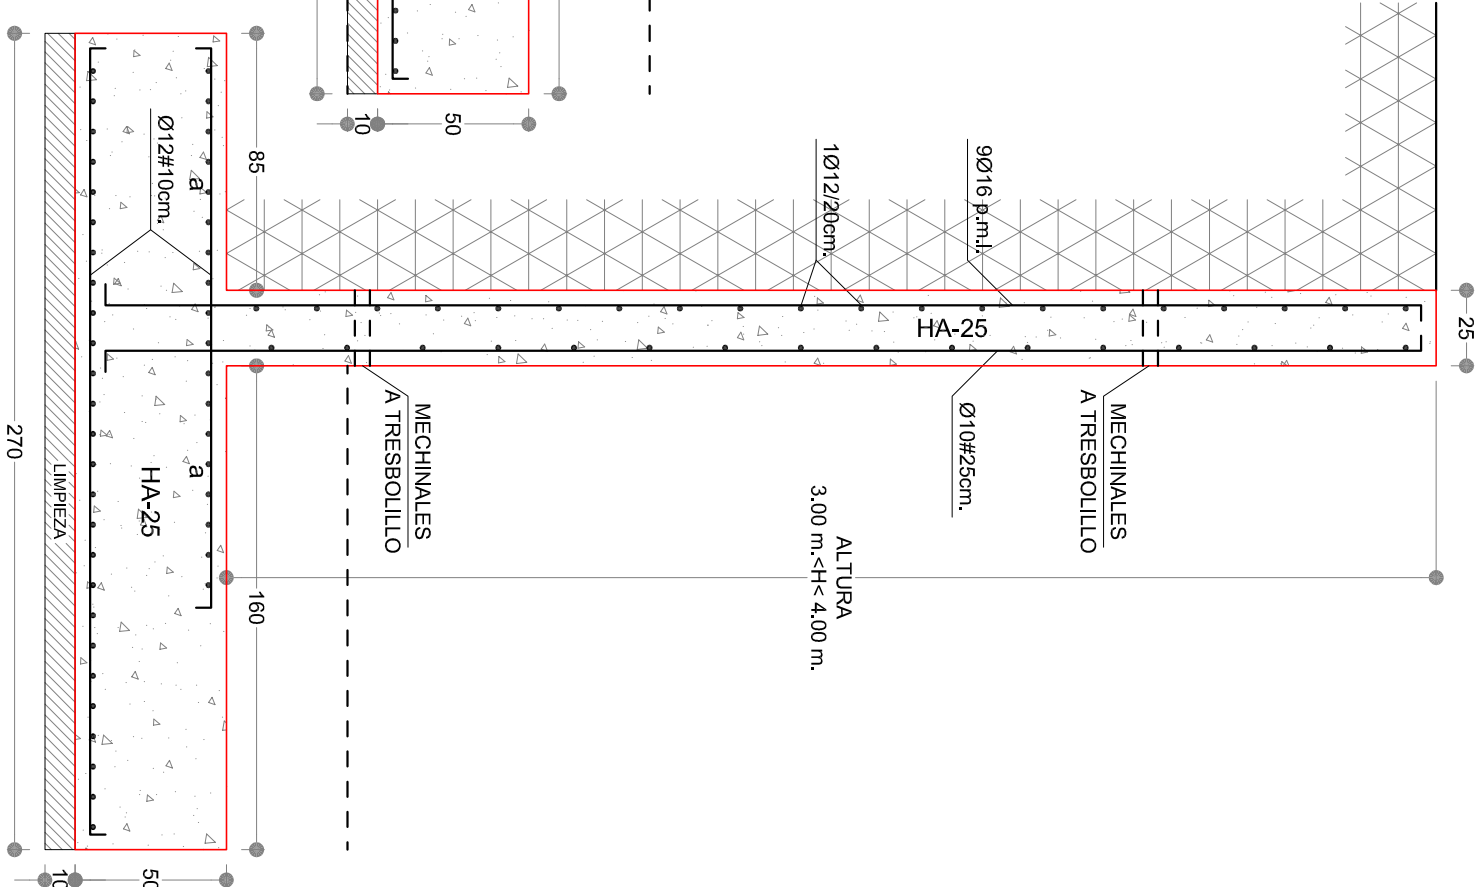

ST-4

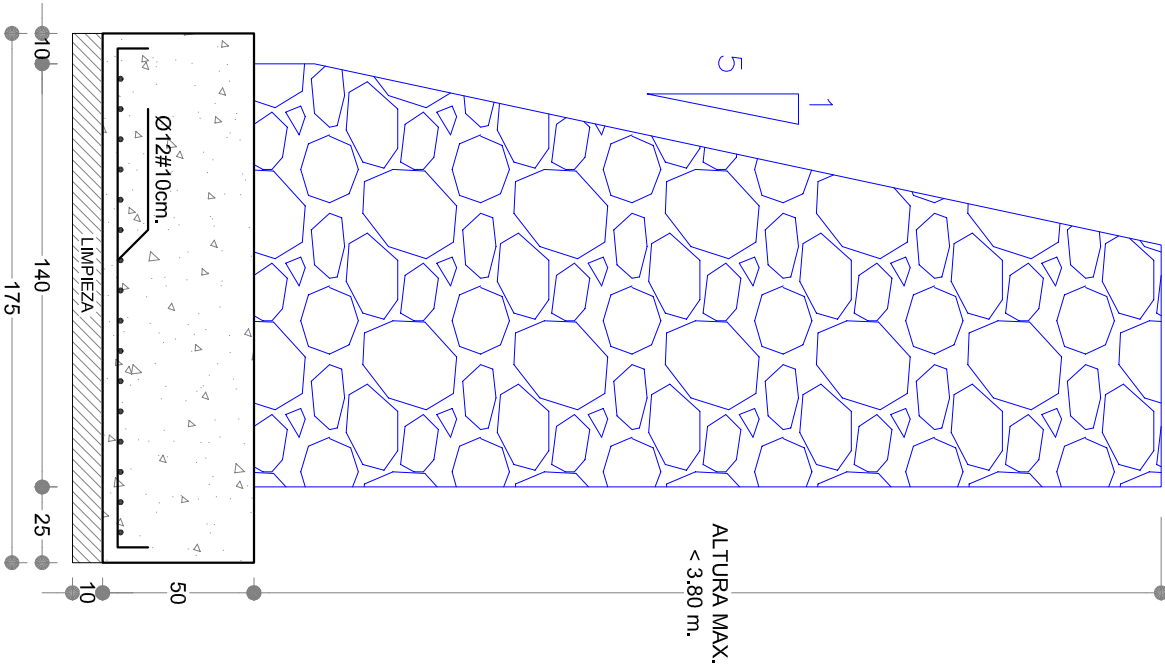

ST-escollera

 LASARTE-ORIA UDALA-ARUNTZAMIENTU	ERAGILEA PROMOTORE PROIEKTUAREN EGILEAK AUTORE DEL PROYECTO	UDAL BUILEKO TEKNIKOA OFICINA TECNICA MUNICIPAL IBON ROSALES Arquiteto	DATA / FECHA 2021eko IRAILA SEPTIEMBRE 2021	IZENBURUA / TITULO SASOETIA ESKOLARA SARTZEKO BIDE BERRIAREN PROIEKTUA PROYECTO DE NUEVO ACCESO AL COLEGIO SASOETIA	ESKALA (DIN A-1) (DIN A-3) 1/25	IZENAPENA DESIGNACION	HORMEN EBAKETA-EREDUAK SECCIONES-TIPO DE MUROS	Zirku / No 4.3
---	---	--	--	--	---	---	--	--------------------------------------