




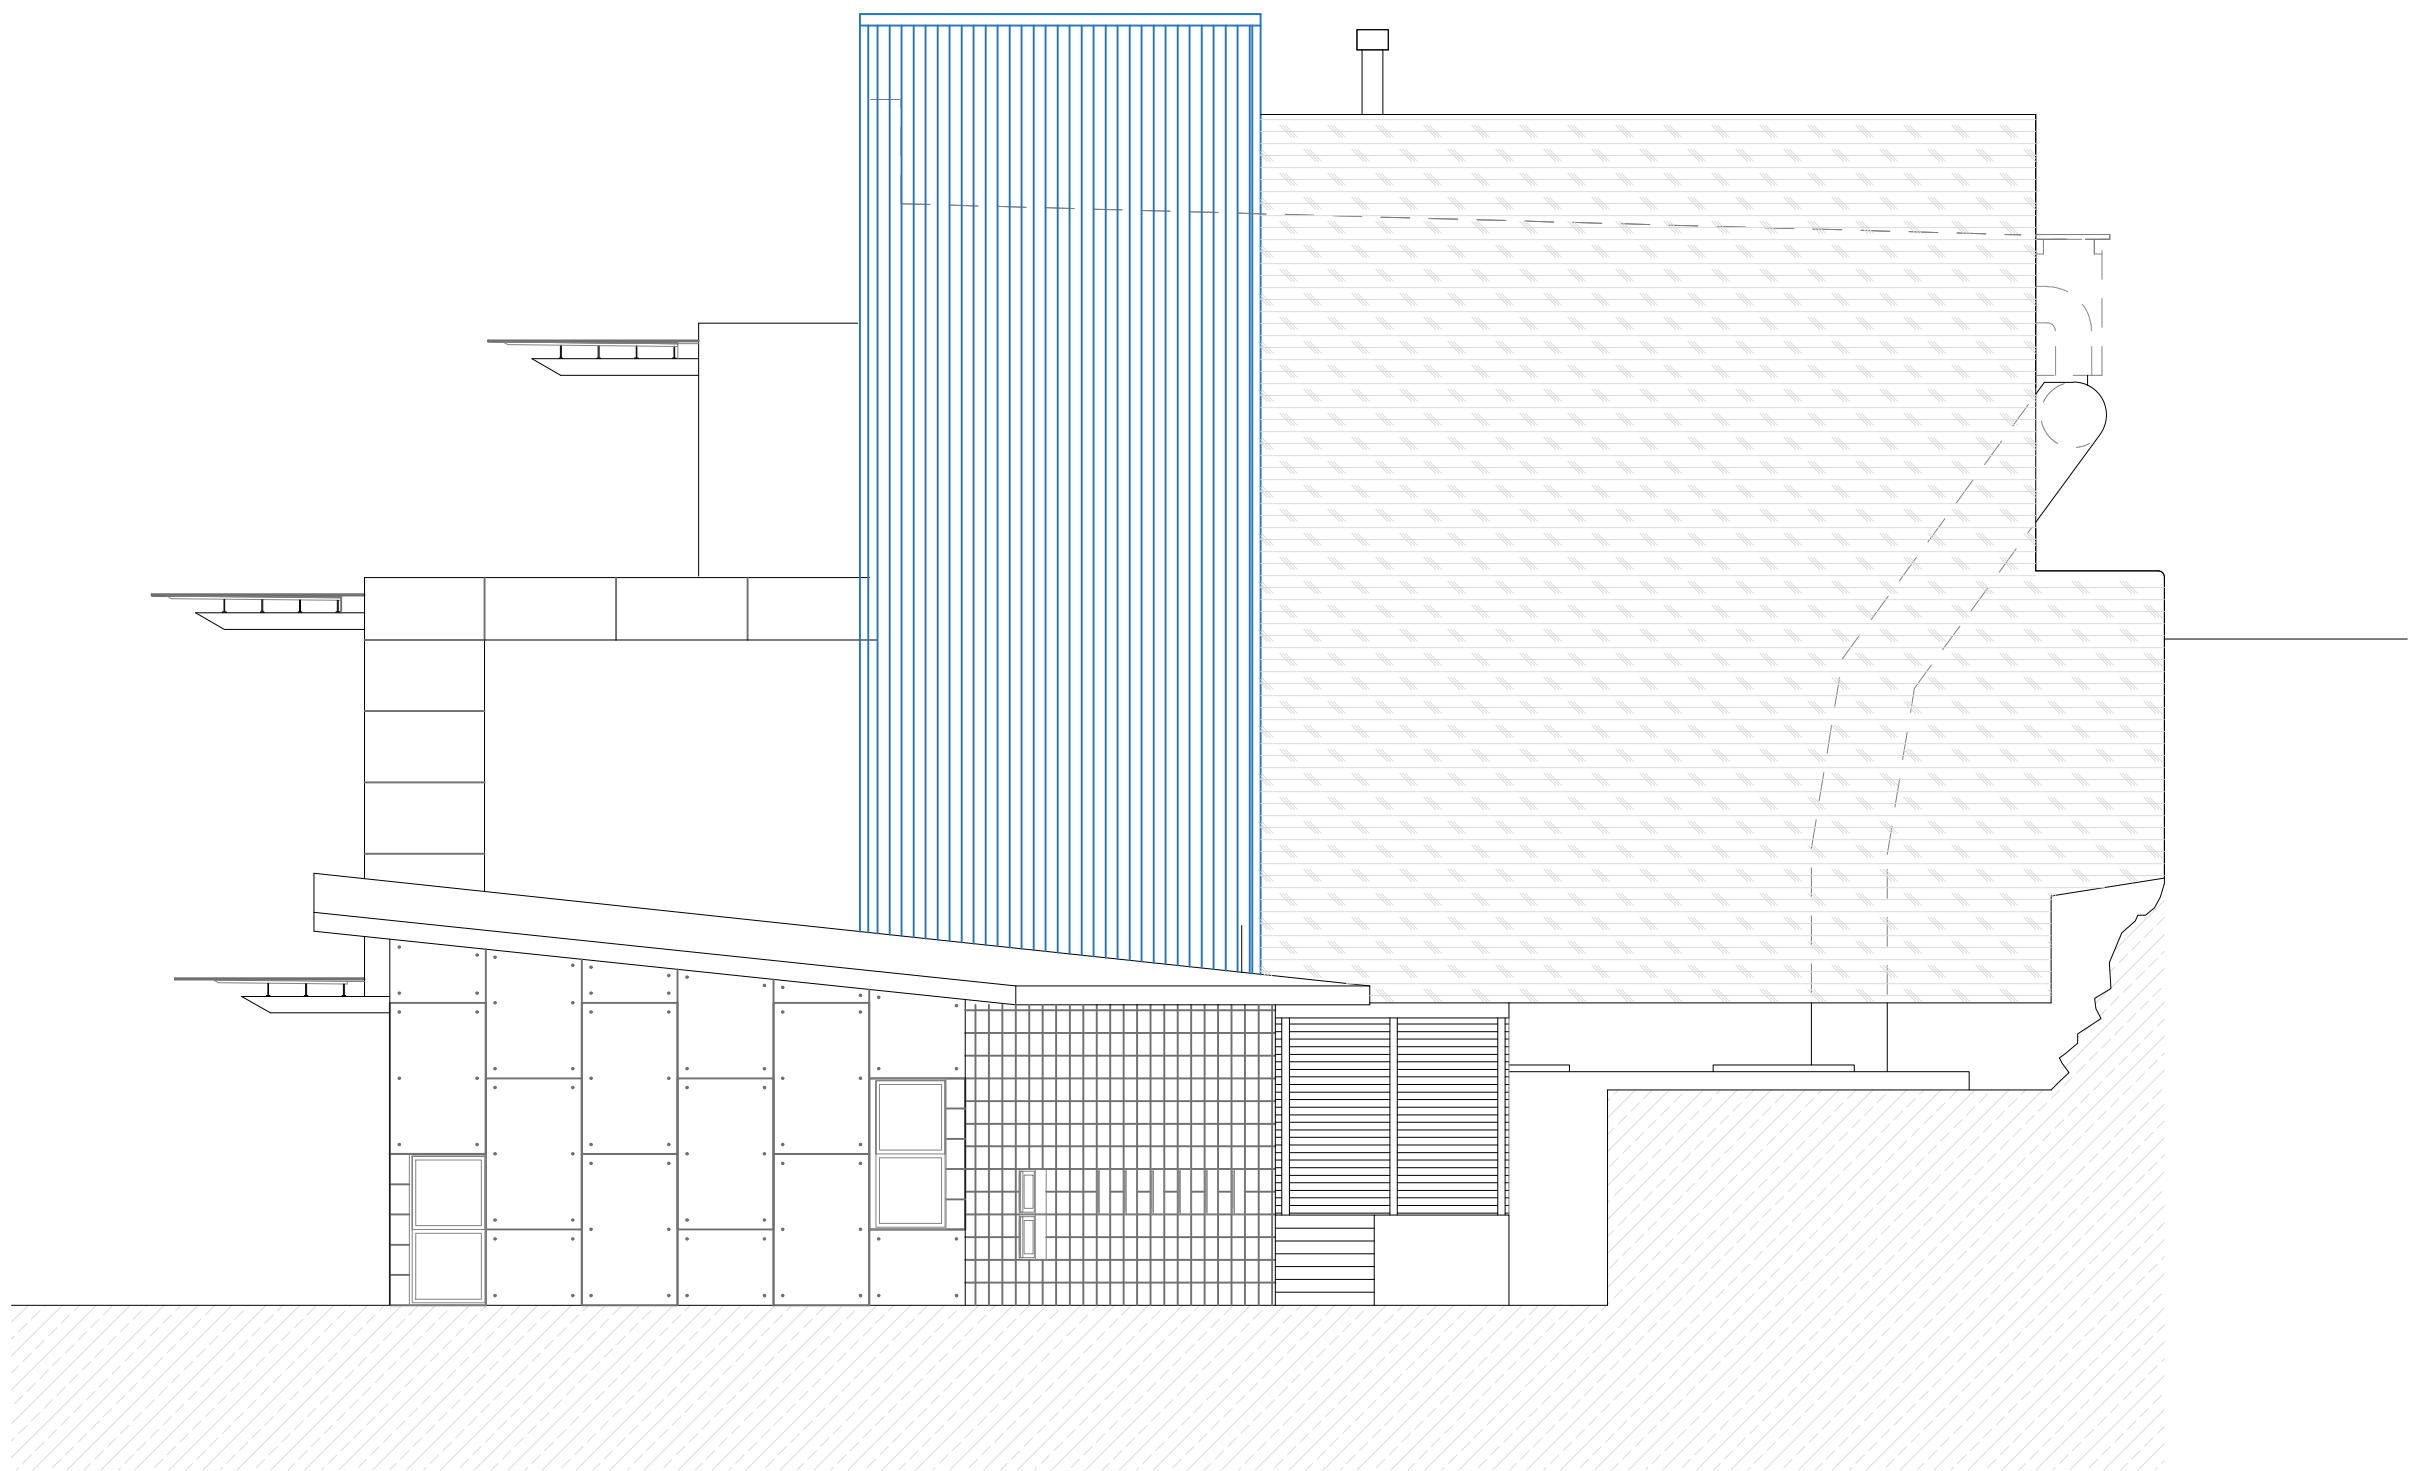

FACHADA SUR

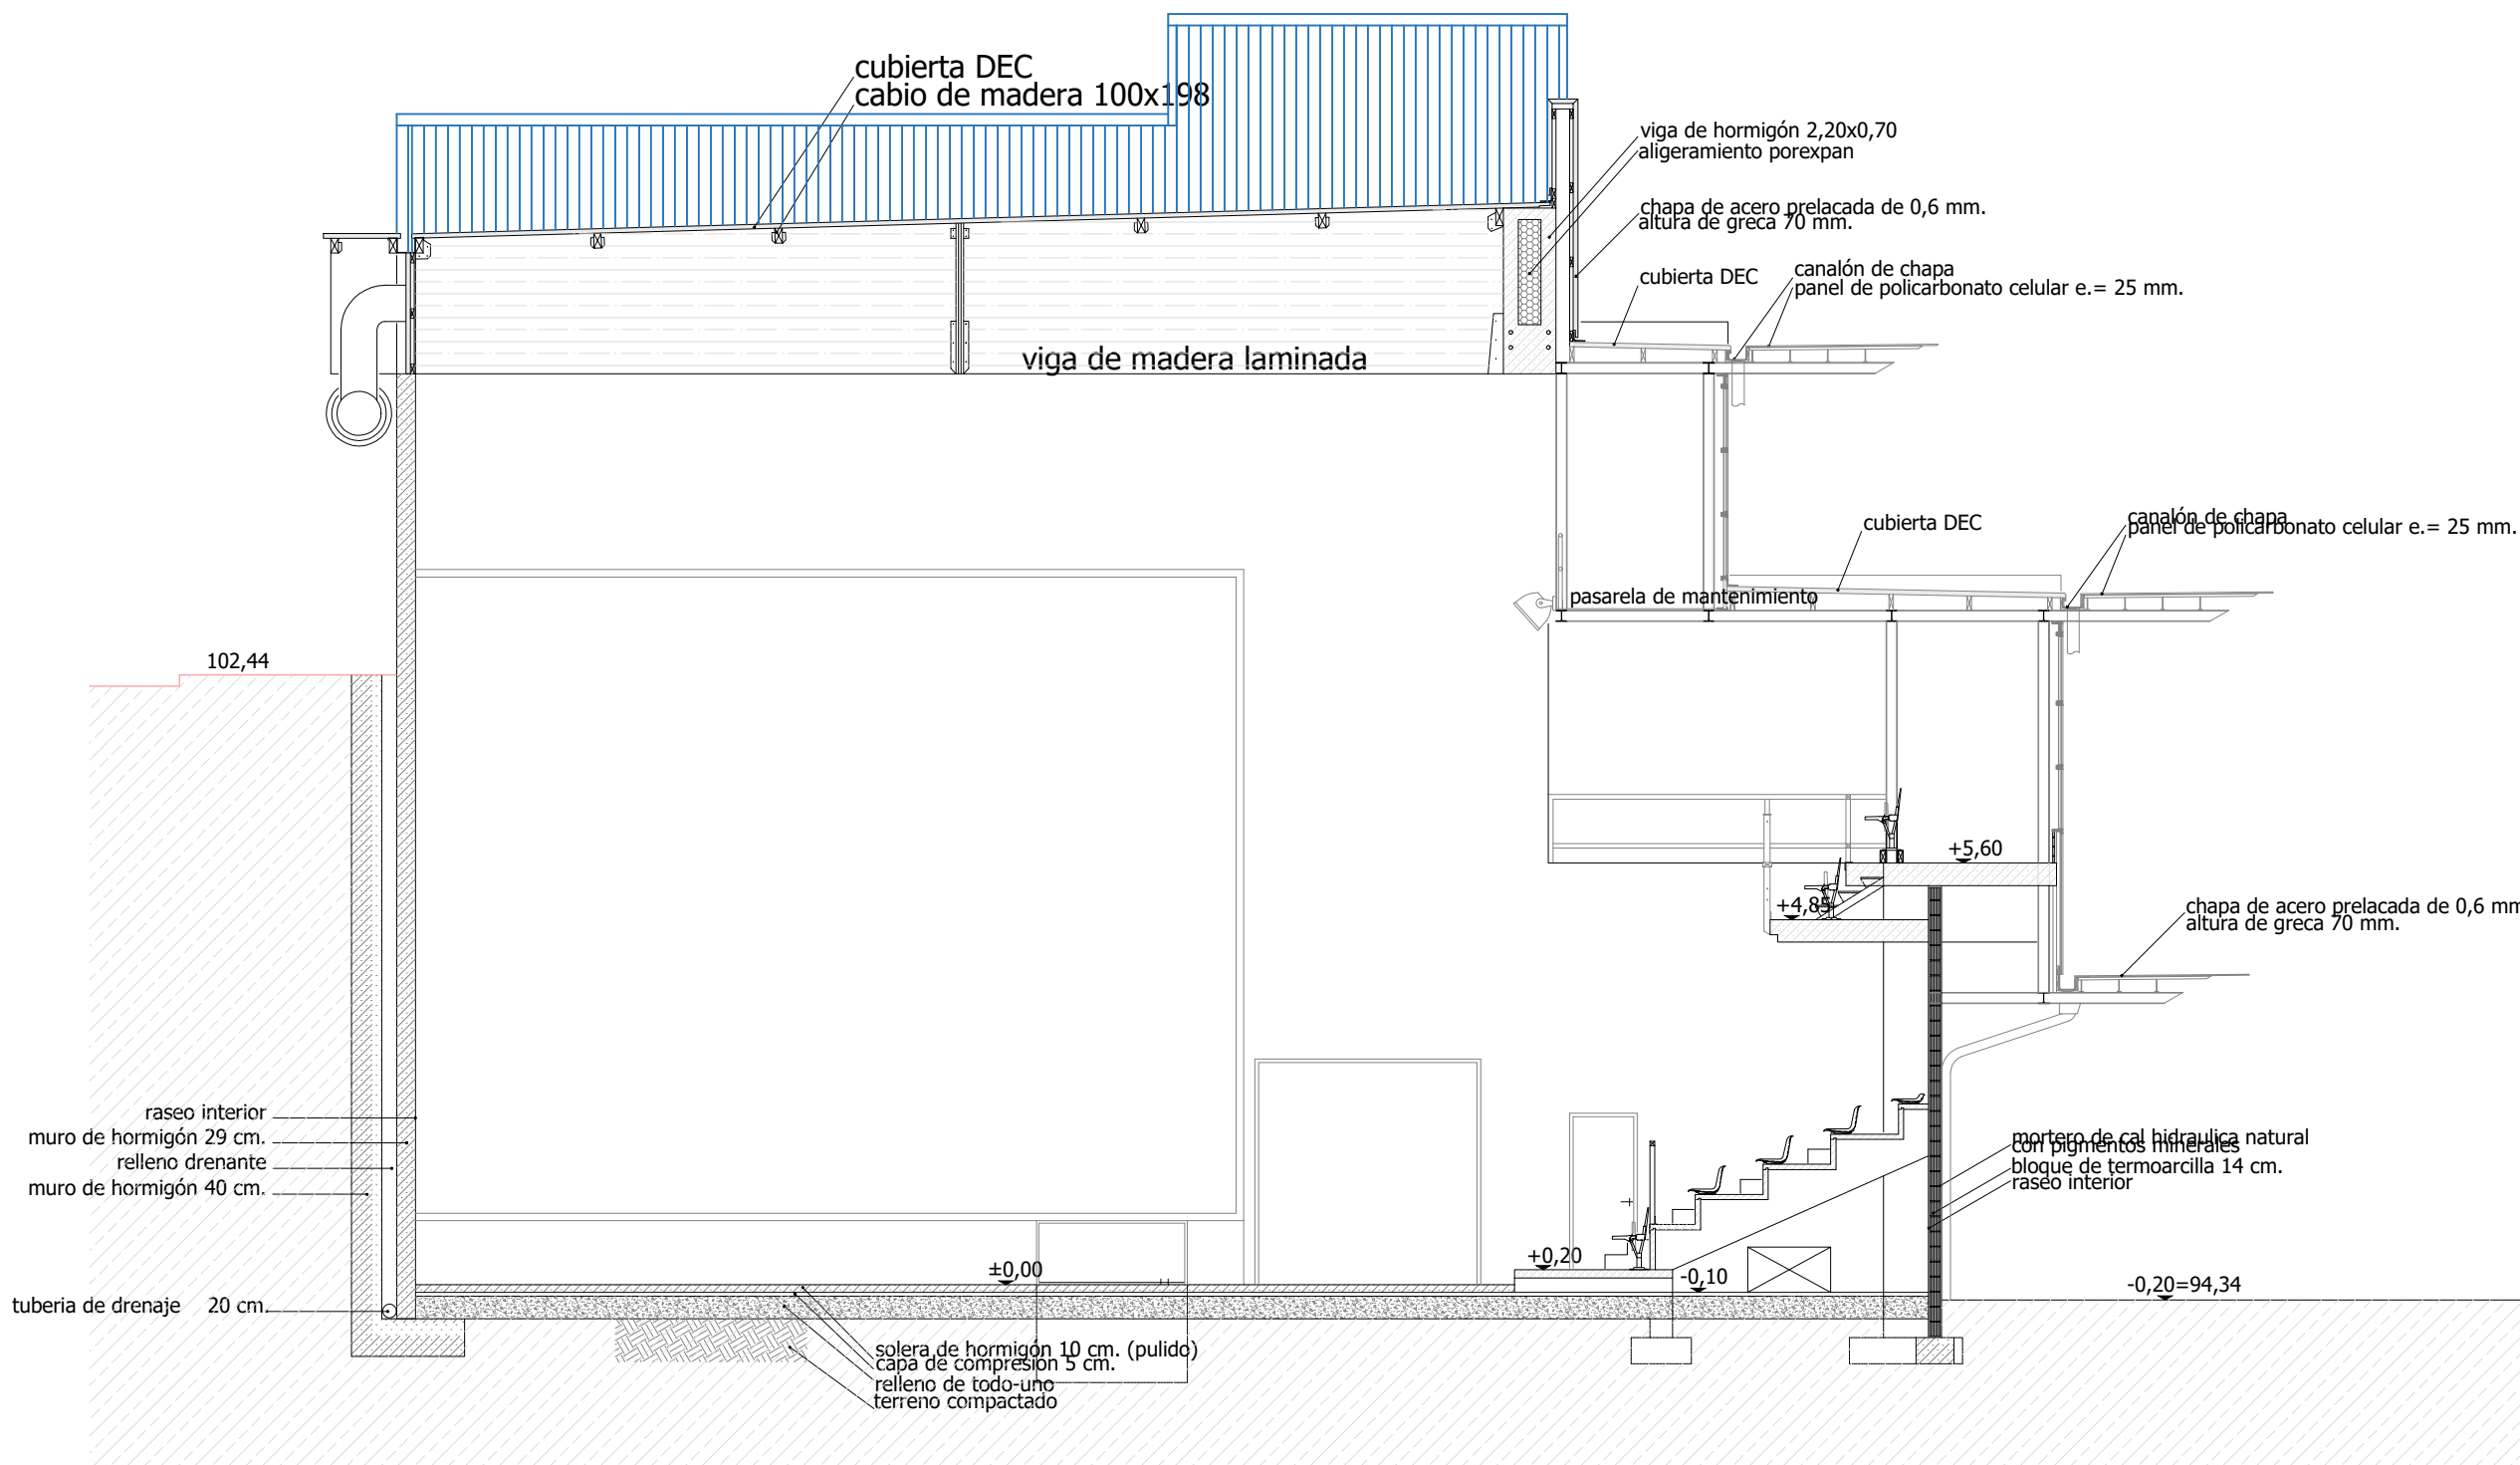

SECCION A-A

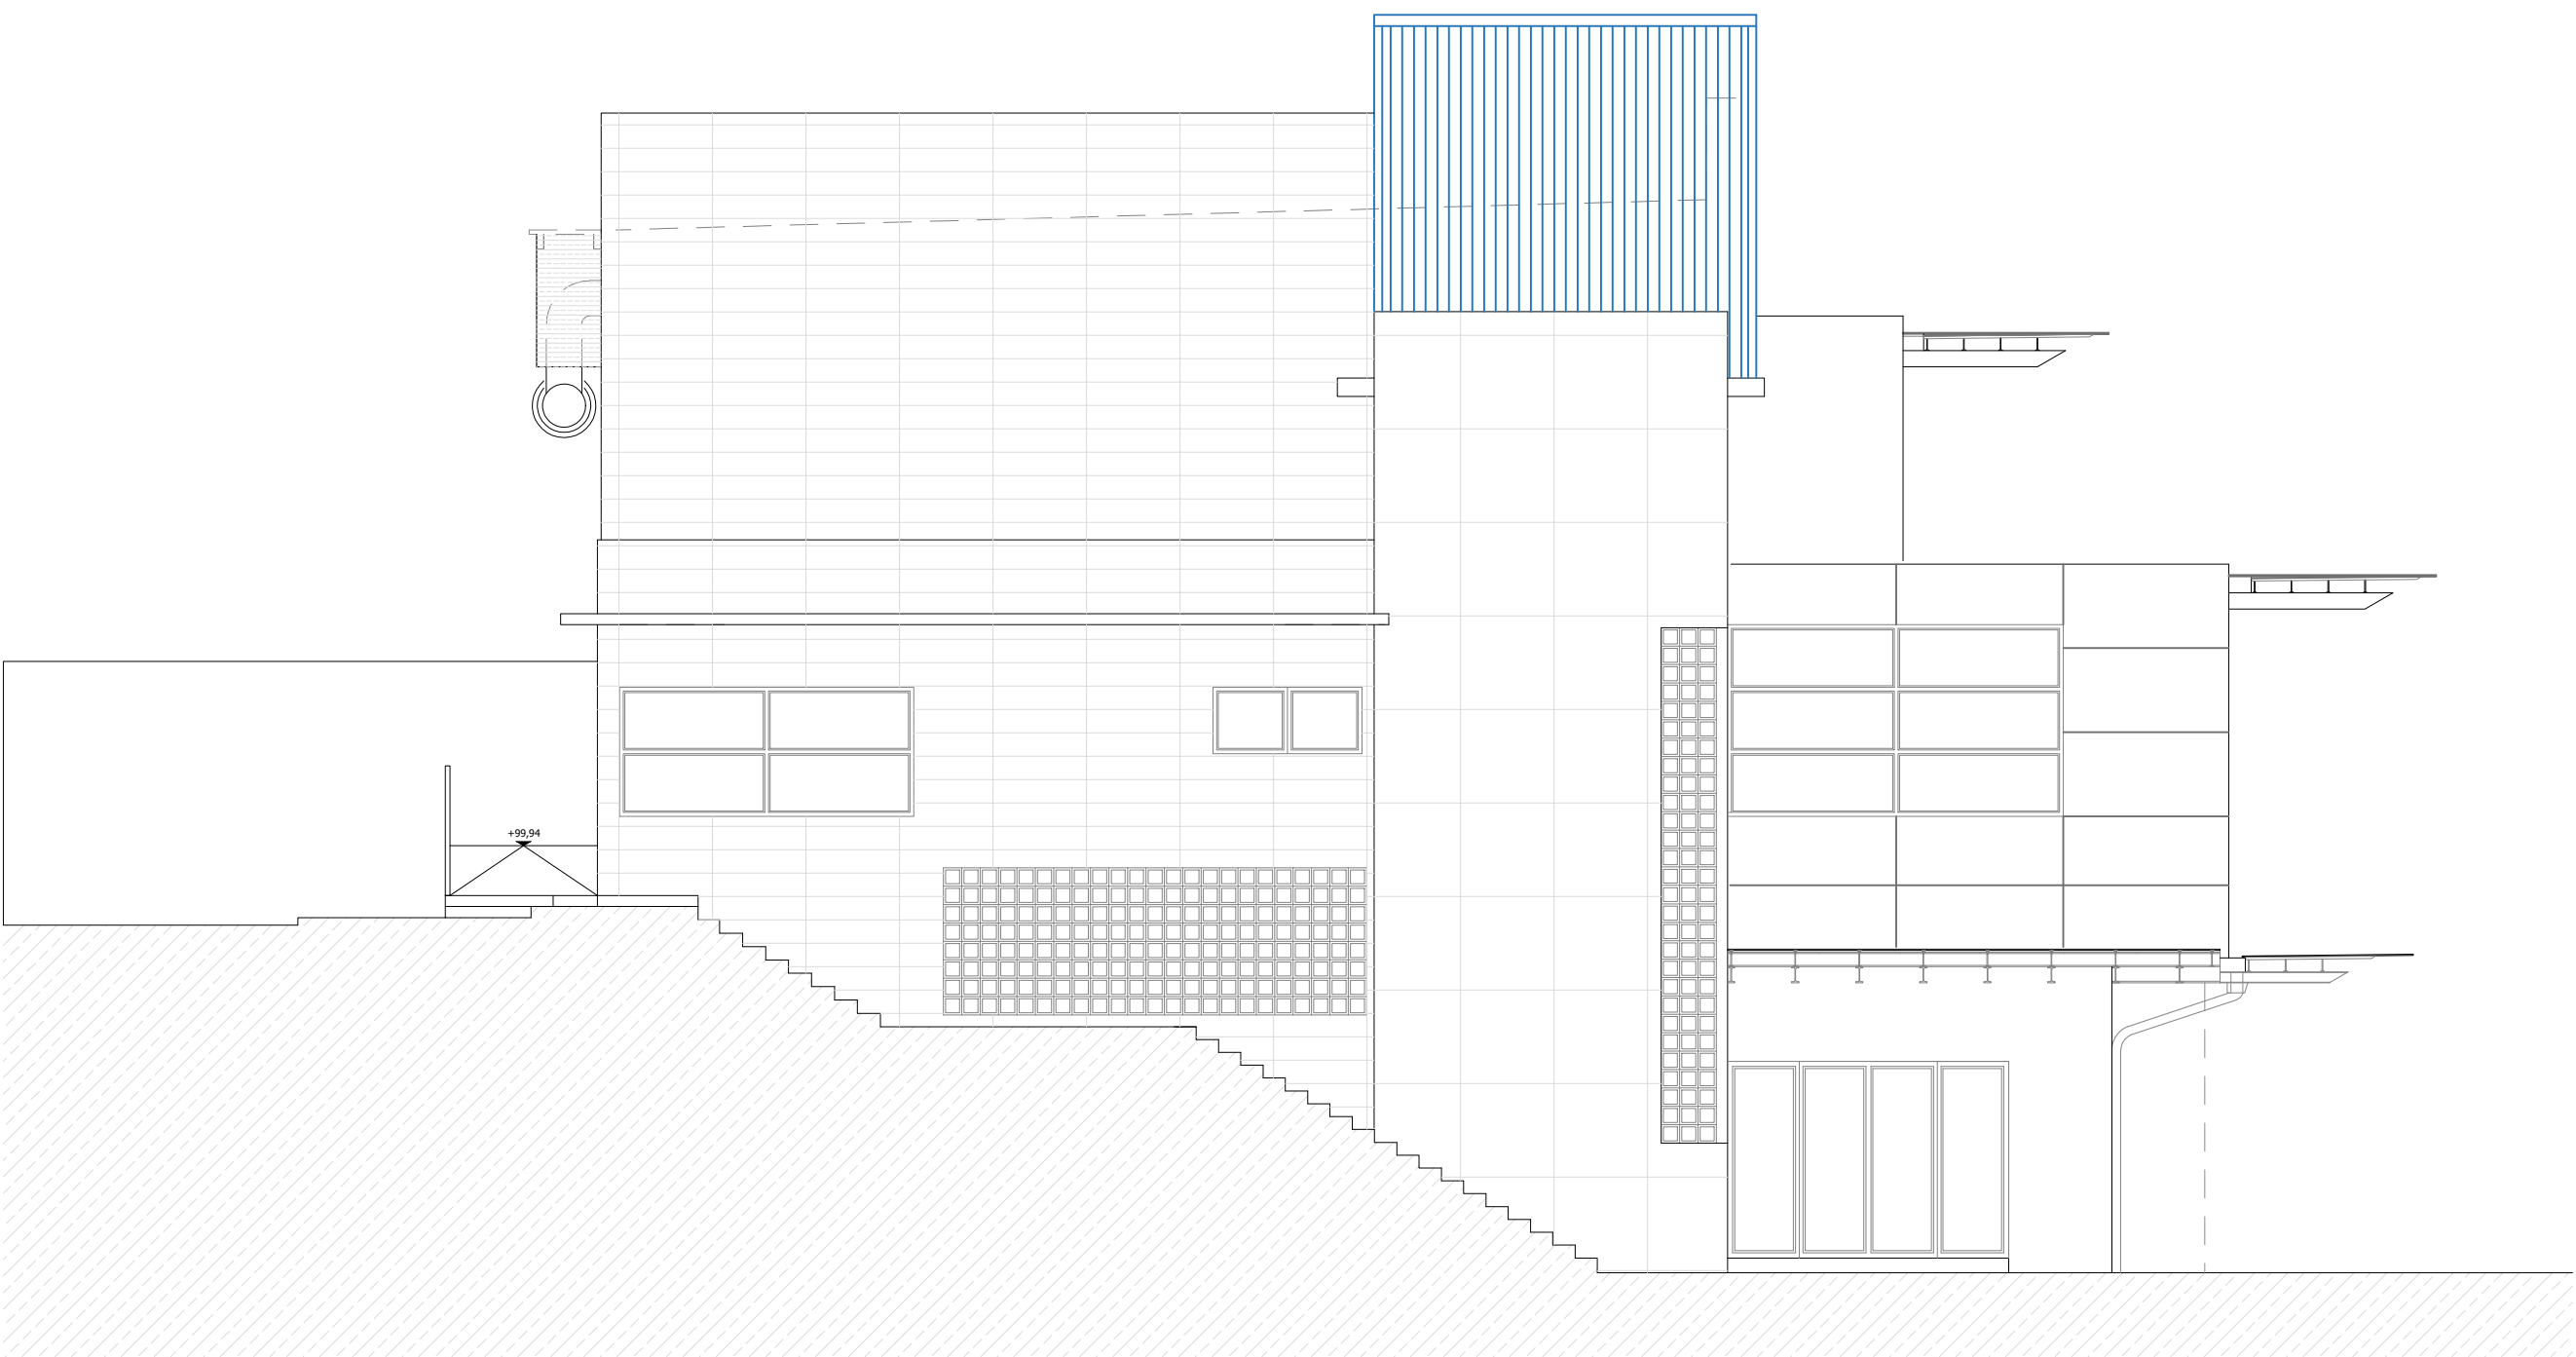

FACHADA NORTE

