
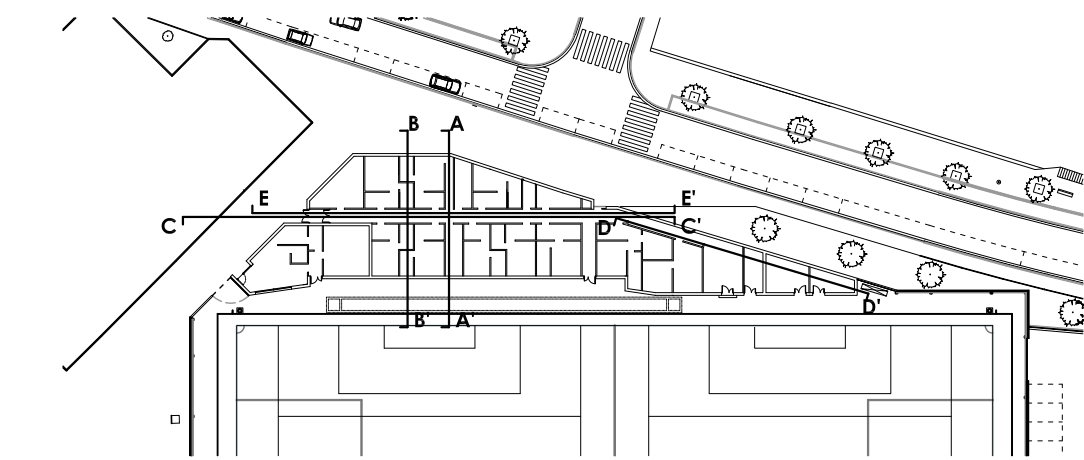
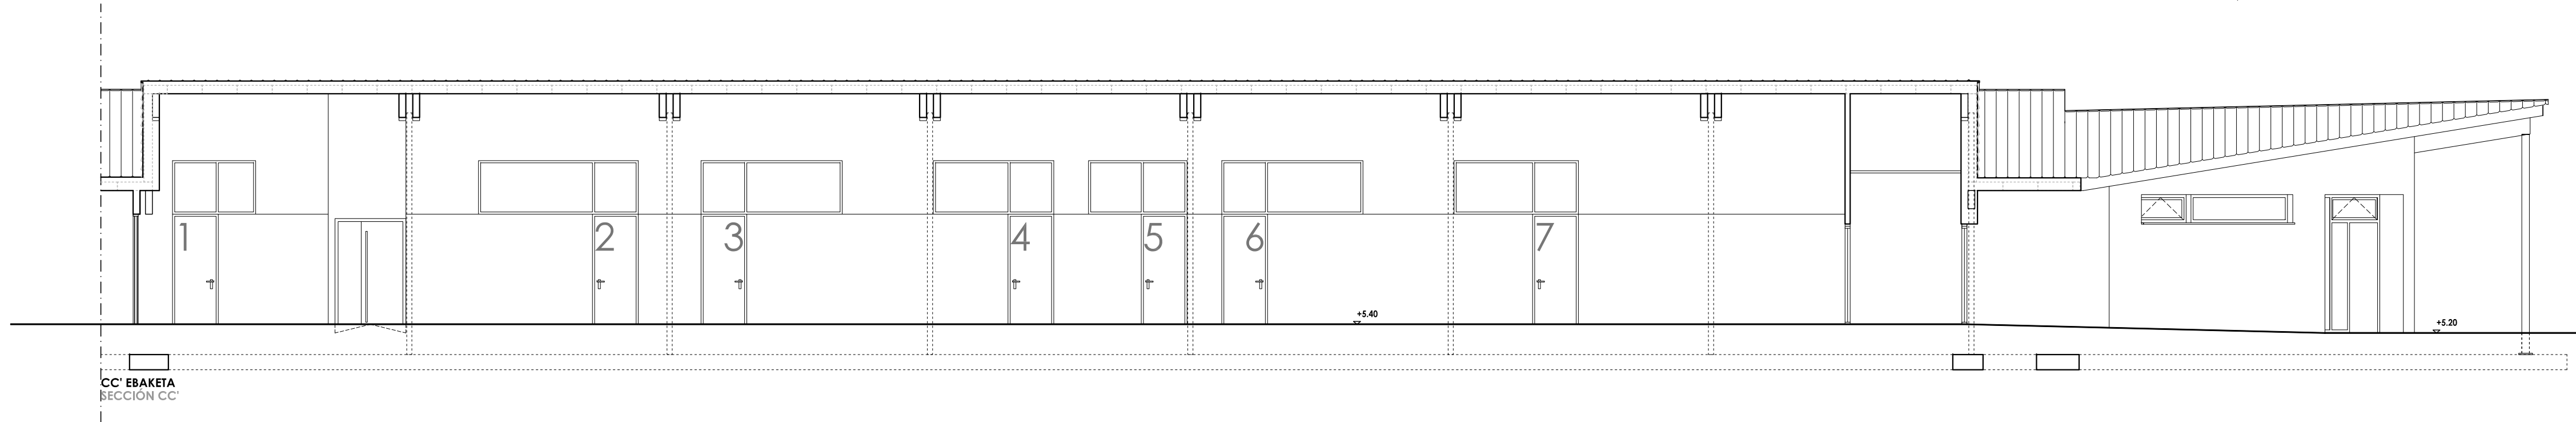
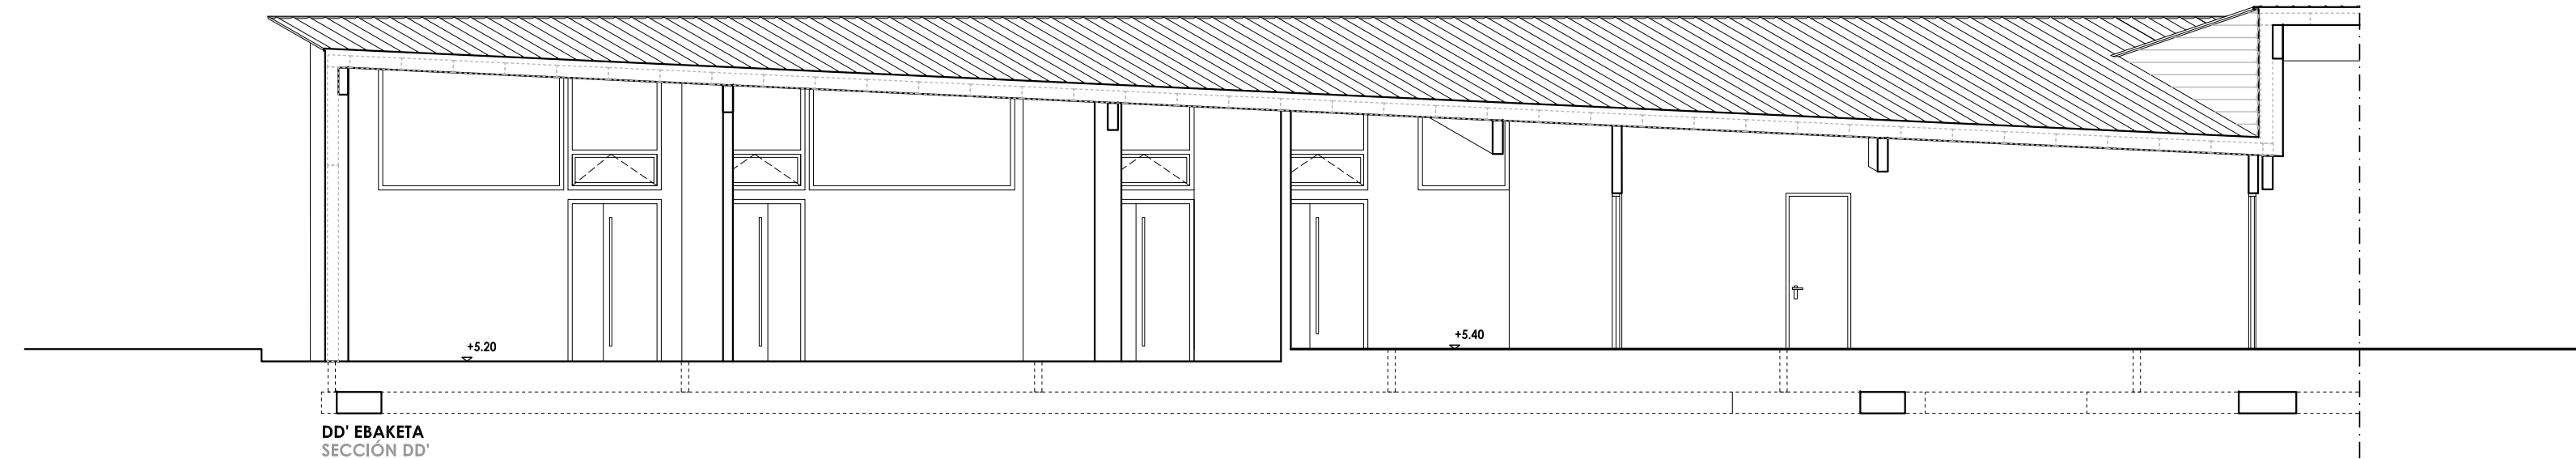
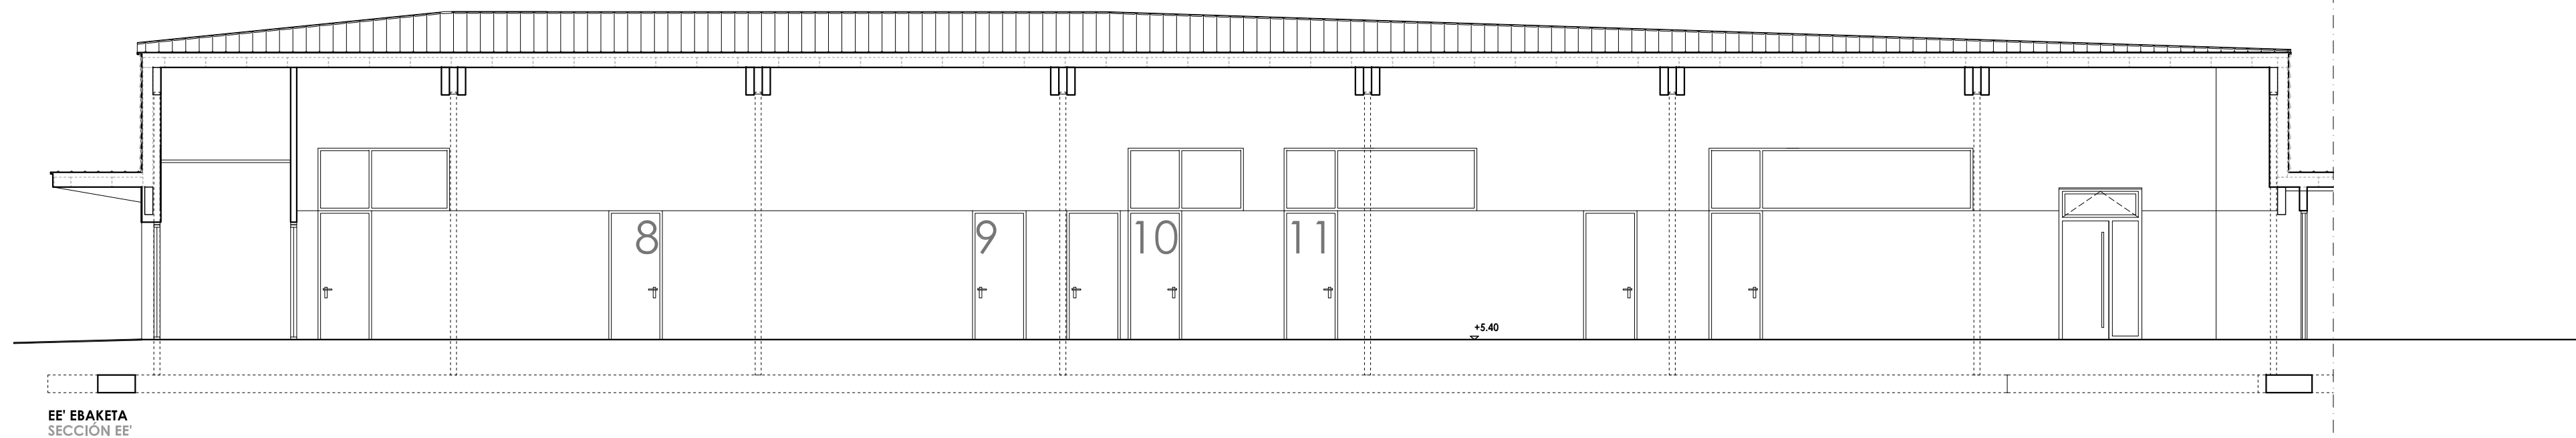
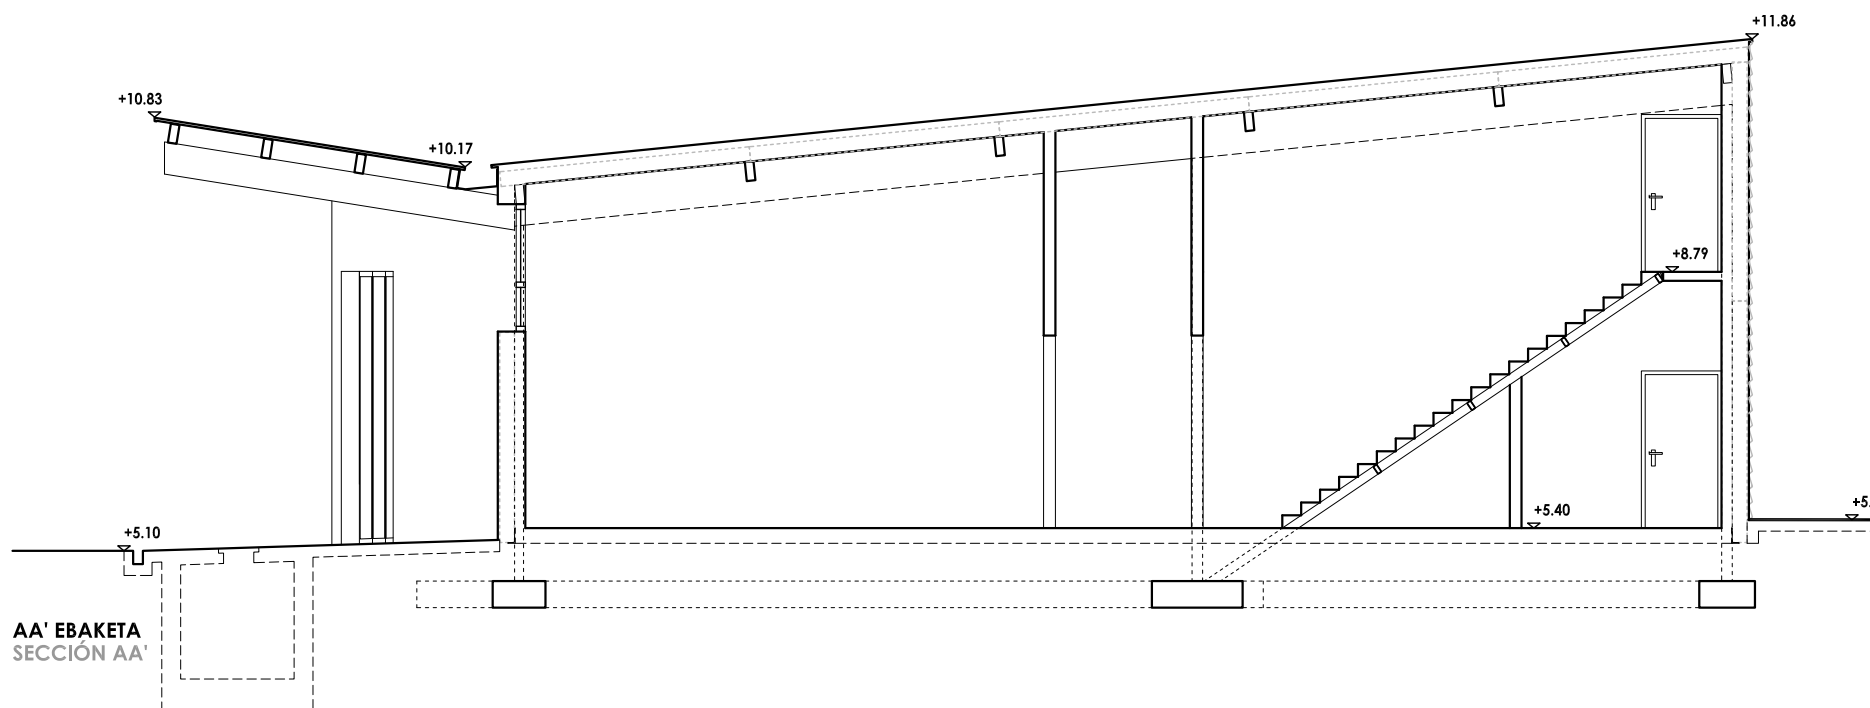


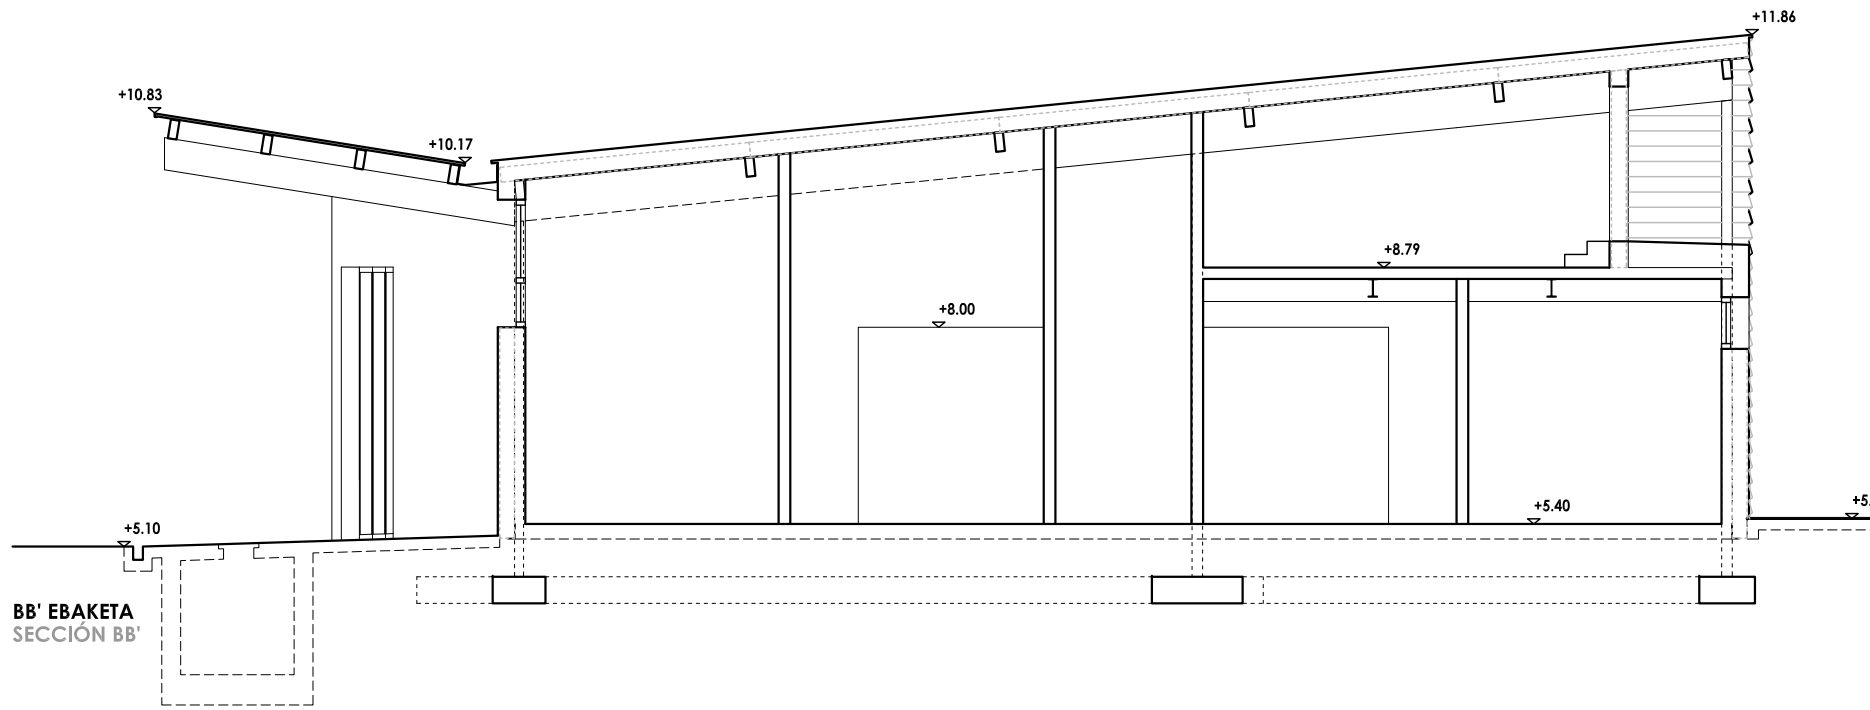

ZALDUPE UDAL FUTBOL ZELAIA BERRIZTEKO PROIEKTUA
PROYECTO DE REFORMA DEL CAMPO DE FUTBOL MUNICIPAL DE ZALDUPE
ONDARROA

EXEKUZIO PROIEKTU ALDATUA
PROYECTO DE EJECUCIÓN MODIFICADO

EBAKETAK
SECCIONES

Promotor /Eragilea: AURRERA KIROL ELKARTEA

Redactor /Egilea: SABAI

A. Errea JL. Loinaz L. Pagaegi

e: 1/100

MAIATZA 2023 MAYO