




Escollera

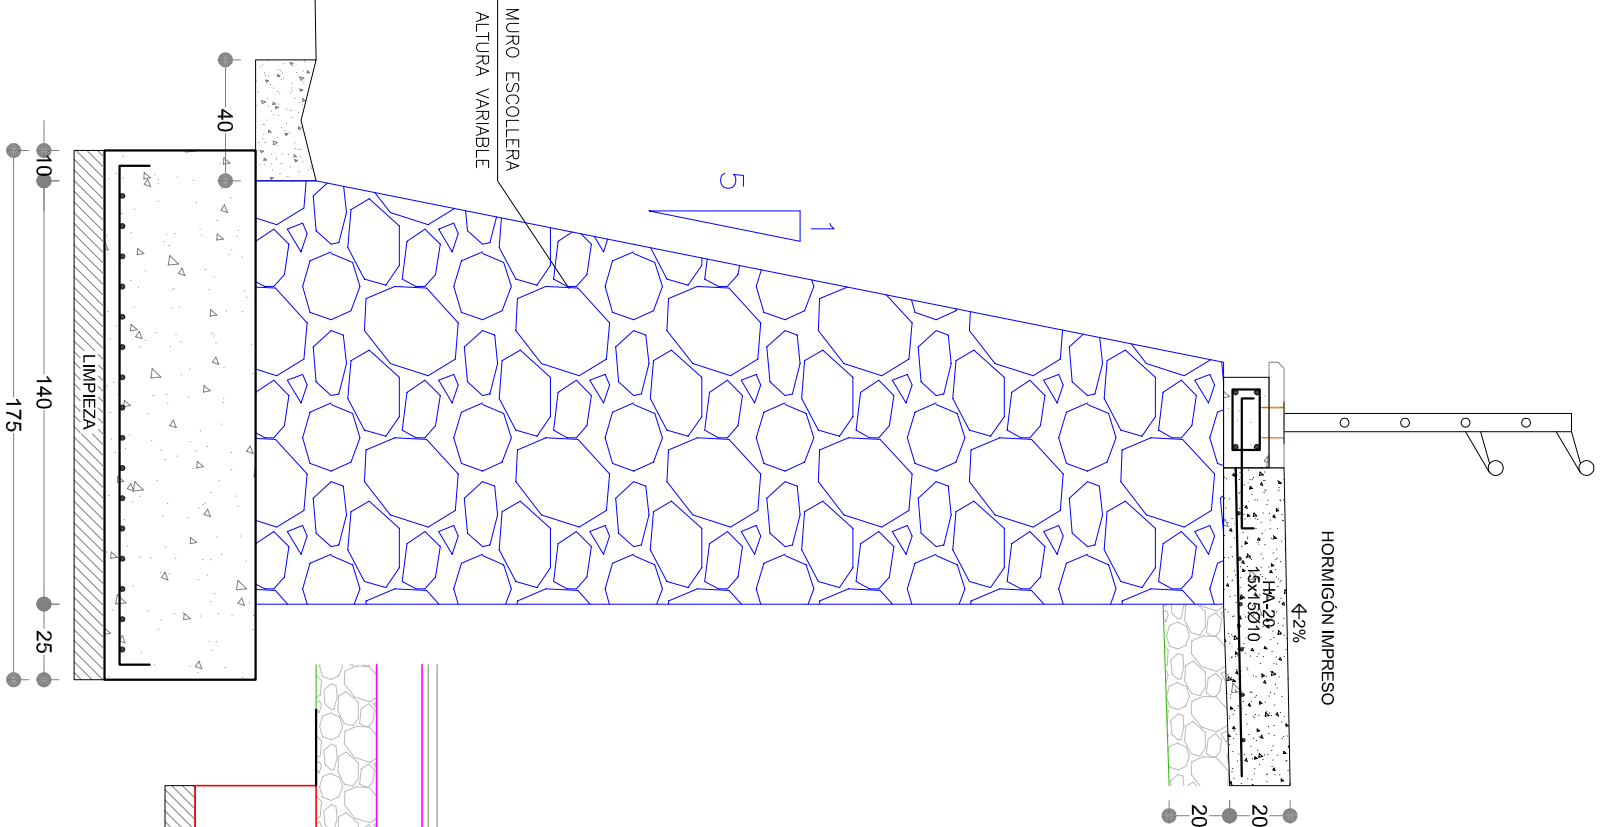


Muro-2

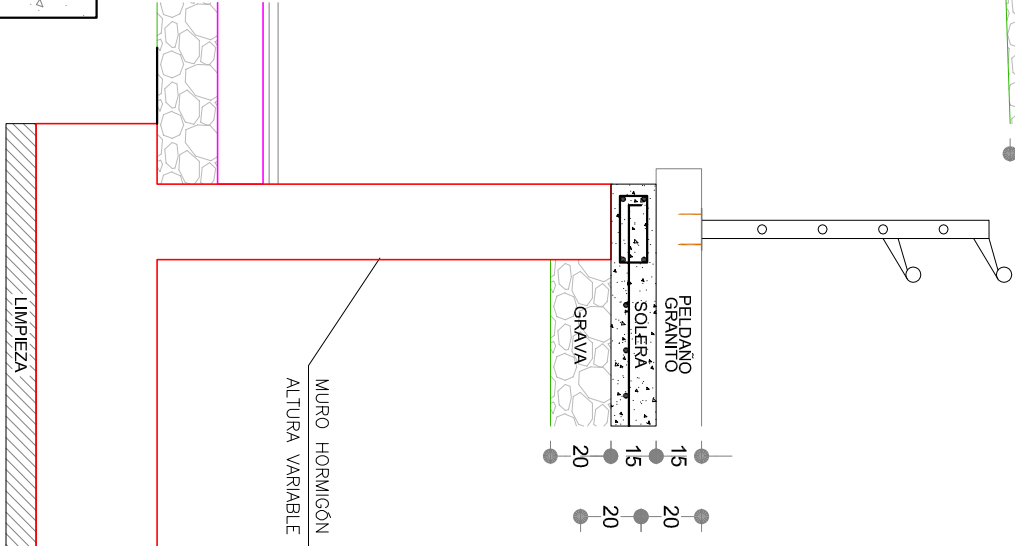


Muro-3

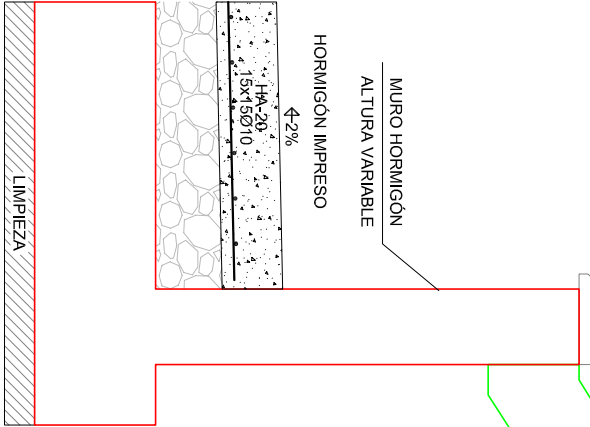

Muro-4

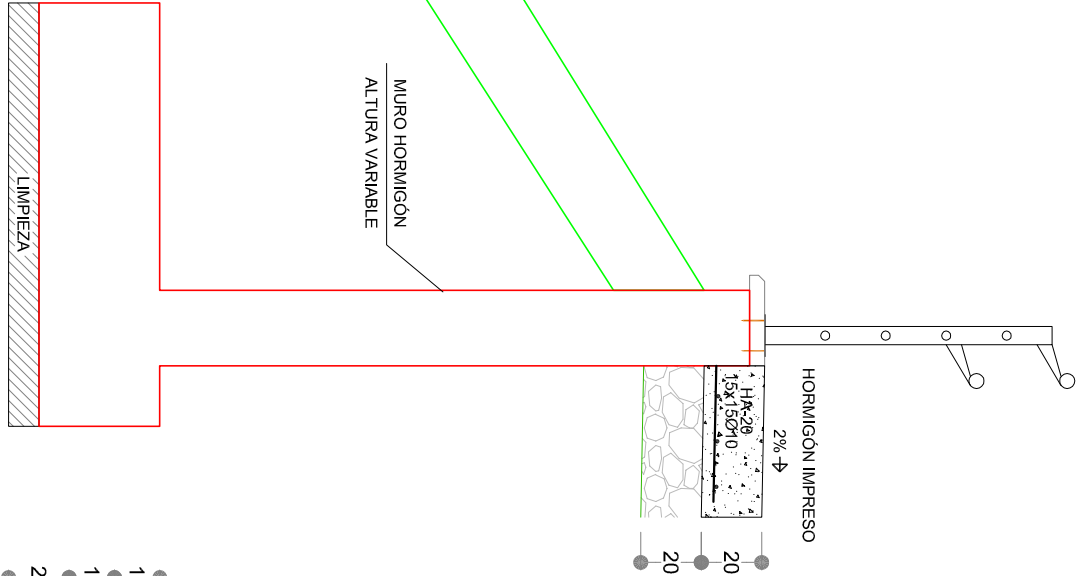

Bordillo

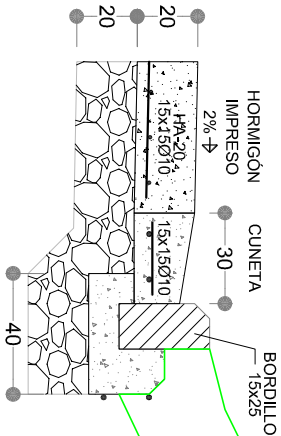

Muro-5

