
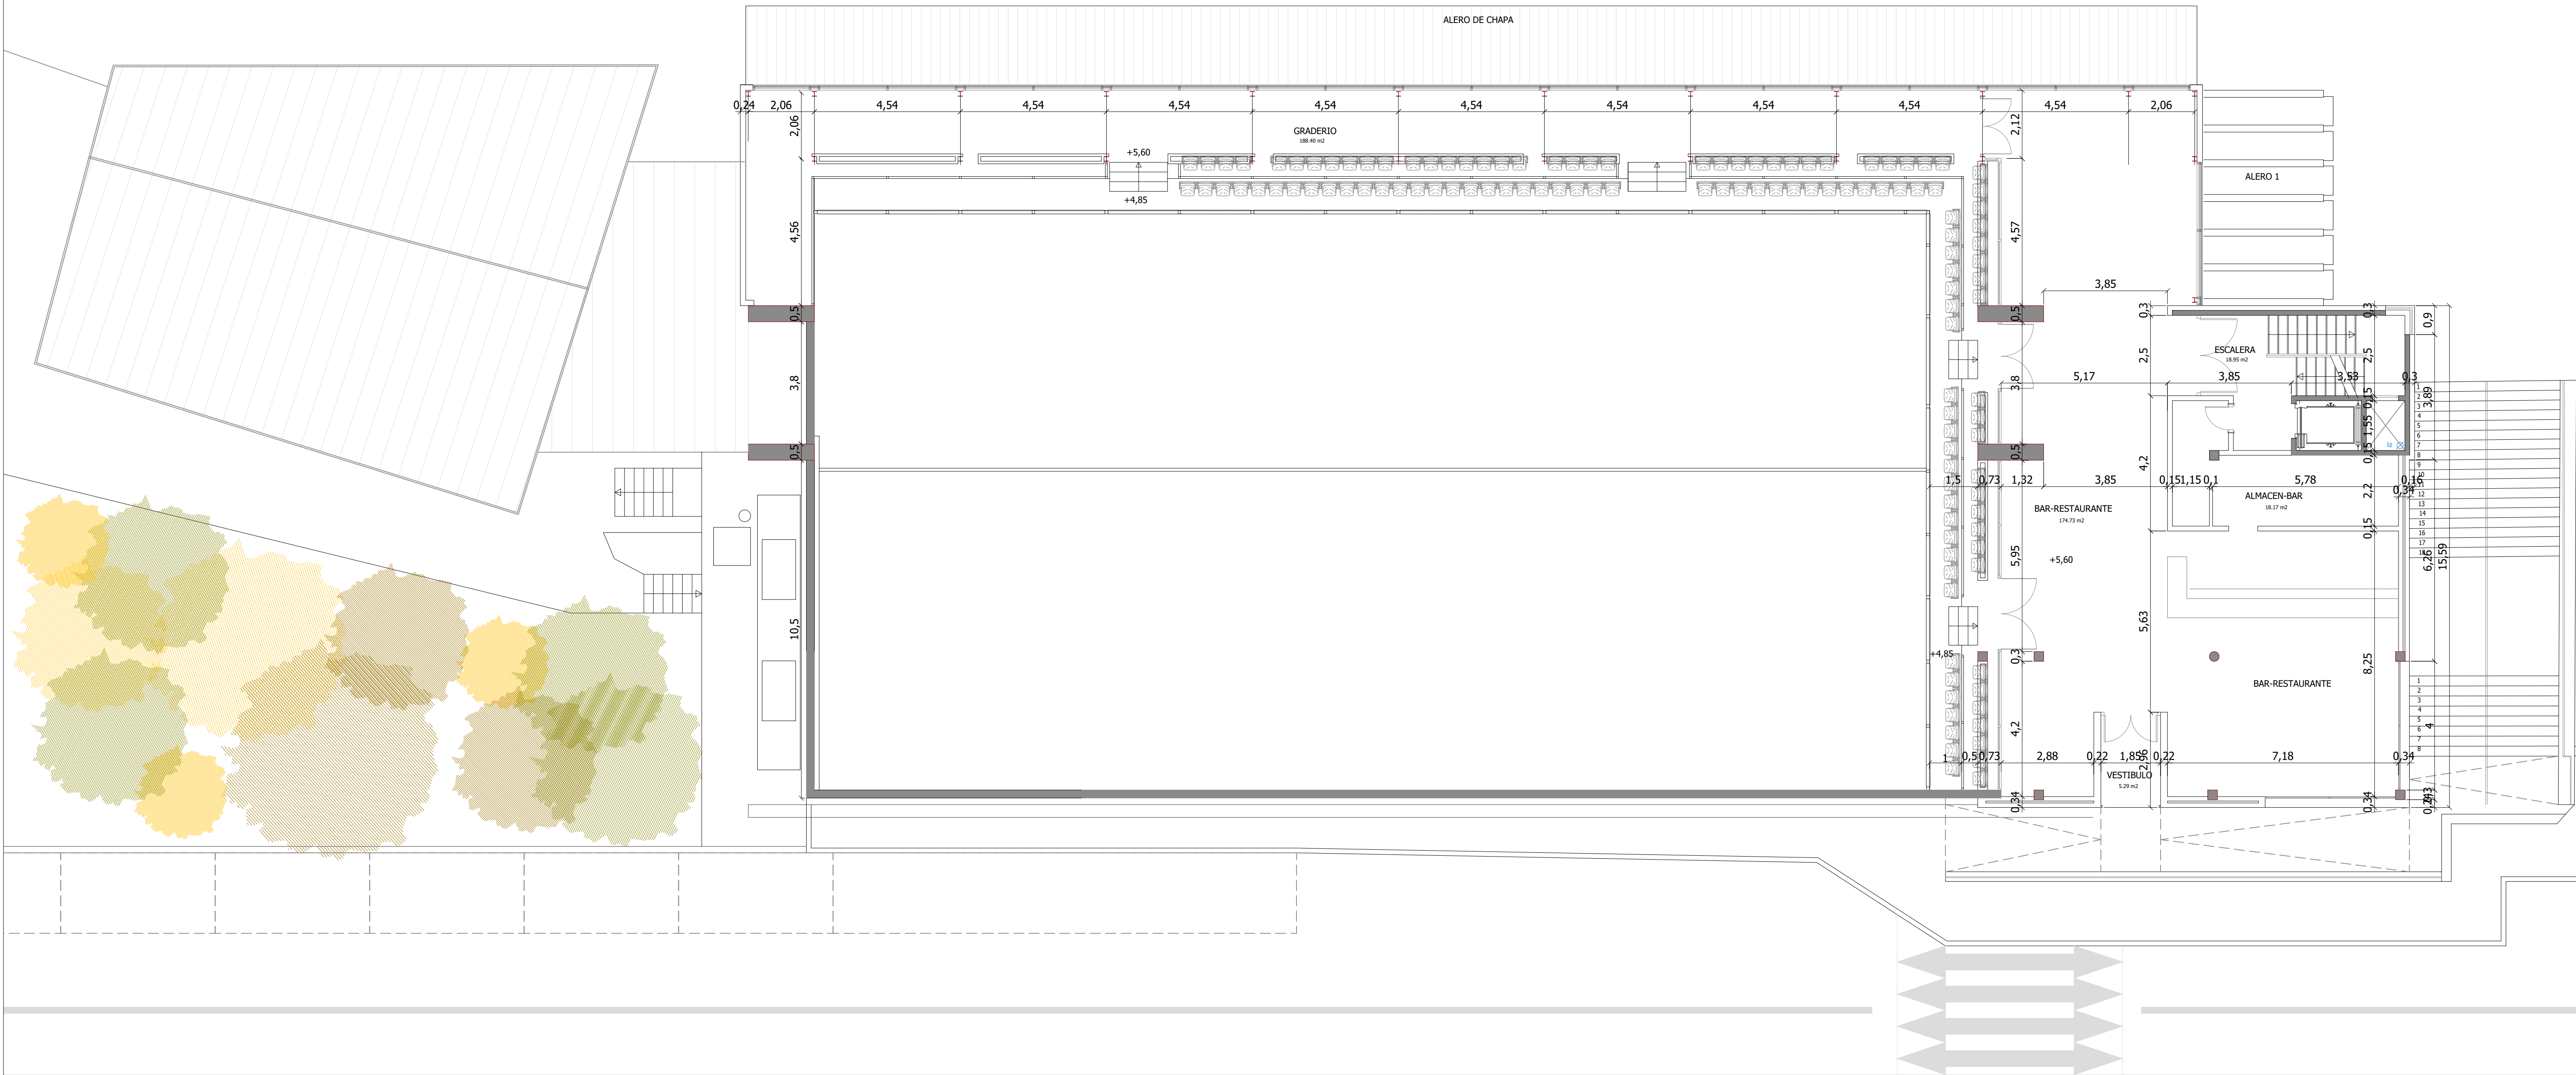


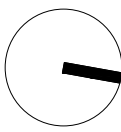

PRIMERA PLANTA		
ESTANCIA	SUP. UTIL	SUP. CONSTRUIDA
GRADERIO	188.40	
BAR-RESTAURANTE	174.73	
ALMACEN-BAR	18.17	
ESCALERA	18.95	
VESTIBULO	5.29	
TOTAL	405.55	442.11